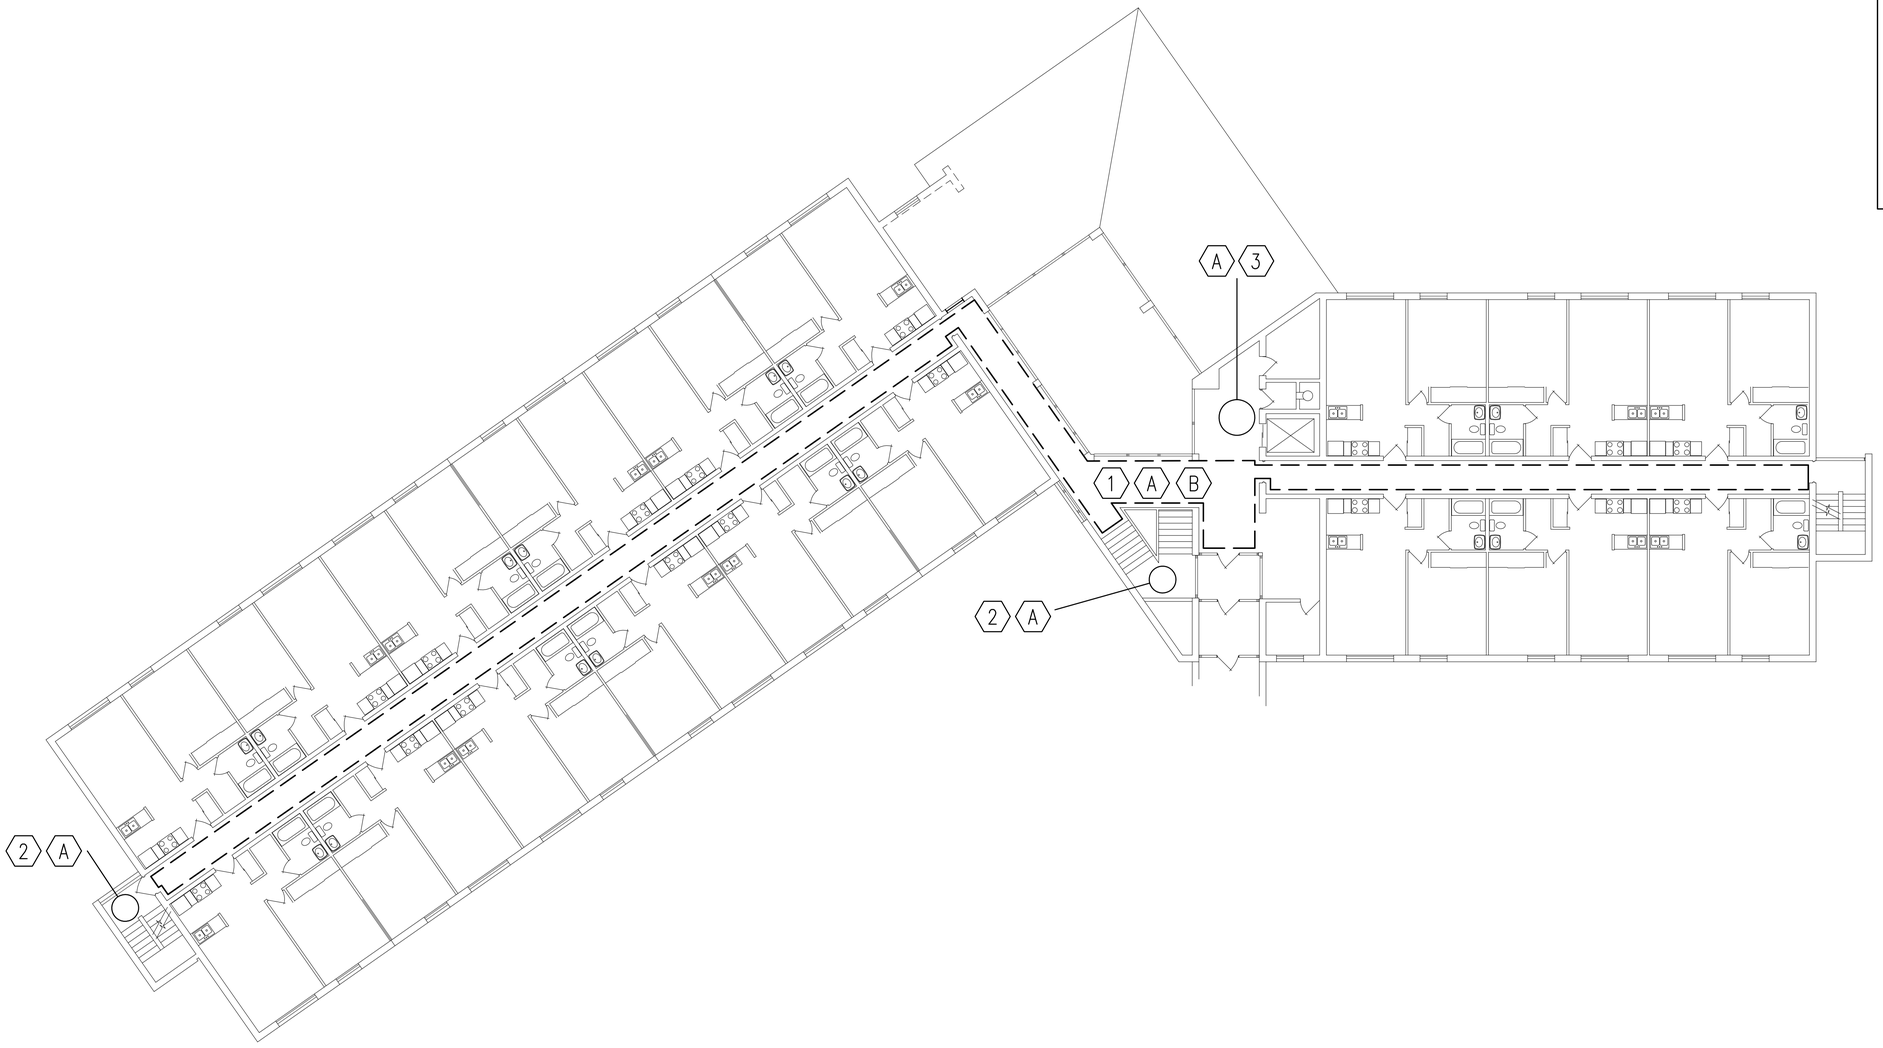

A1 FLOORING UPGRADES

SCALE: 3/32" = 1'-0"

DEMO NOTES

A. REMOVE CARPETING AND CARPETING BASEBOARD.
B. SAND CONCRETE TO STONE.

KEYED NOTES

1. FINISH CONCRETE WITH CLEAR COAT.
2. INSTALL RUBBER TILE WHERE CARPET WAS REMOVED.
3. TILE AT ELEVATOR ENTRANCES.
4. INSTALL PINE BASE MOULDING.

GENERAL NOTES

1. FLOORING UPGRADES TO BE APPLIED TO EVERY FLOOR, WITH RESPECT TO KEYED NOTES REGION.
2. BEFORE APPLYING FINISHED PRODUCT ALL DUST AND DEBRIS SHALL BE REMOVED FROM THE WORK REGION.
3. TRANSITION STRIPS SHALL BE INSTALLED AS NECESSARY TO PREVENT DEBRIS FROM PENETRATING SPACES BETWEEN FLOORING TRANSITIONS
4. PINE BASE MOULDING INSTALLED WHERE CARPETED BASE MOULDING WAS REMOVED.
5. THE GENERAL CONTRACTOR & THEIR SUB-CONTRACTORS SHALL VERIFY ALL EXISTING CONDITIONS AND DIMENSIONS WITH CONDITIONS SHOWN IN THE CONTRACT DOCUMENTS AND SHALL REPORT ANY DEVIATIONS, DISCREPANCIES.

UPEA ENGINEERS & ARCHITECTS

ENGINEERING
ARCHITECTURE
PLANNING
SURVEYING
ENVIRONMENTAL

100 PORTAGE STREET
HOUGHTON, MI 49931
(906) 482-4810

2906 N. STEPHENSON AVE. SUITE 2
IRON MOUNTAIN, MI 49801
(906) 563-5407

424 SOUTH PINE STREET
ISHPEMING, MI 49849
(906) 485-1011

1701 DUNLAP AVE. SUITE B
MARINETTE, WI 54143
(715) 732-4188

707 ASHMUN STREET
SAULT STE. MARIE, MI 49783
(906) 635-0511

PROJECT TITLE:

EXTERIOR AND FLOORING UPGRADES

OWNER:

IRON COUNTY HOUSING COMMISSION

PROJECT LOCATION:

CRYSTAL FALLS MICHIGAN

ISSUED FOR:	DATE:

PROJECT NO:	I14-02252
DESIGNED BY:	KPS
DRAWN BY:	KPS
CHECKED:	###
APPROVED:	###

FLOORING UPGRADES

A208

© U.P. Engineers & Architects, Inc.